



GRUNDRISS

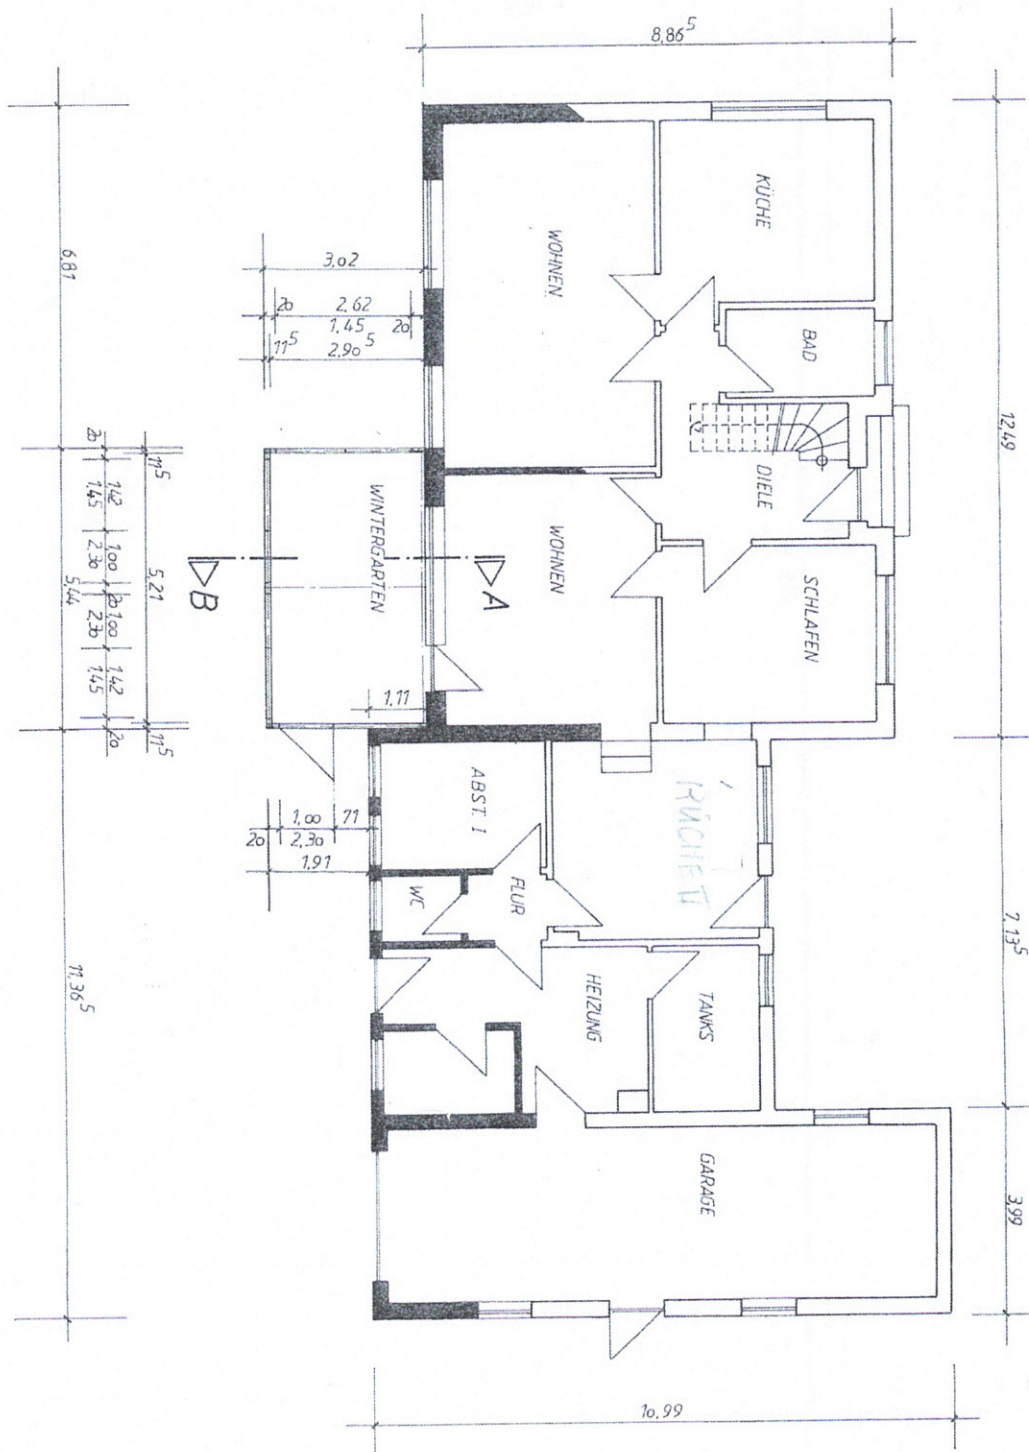

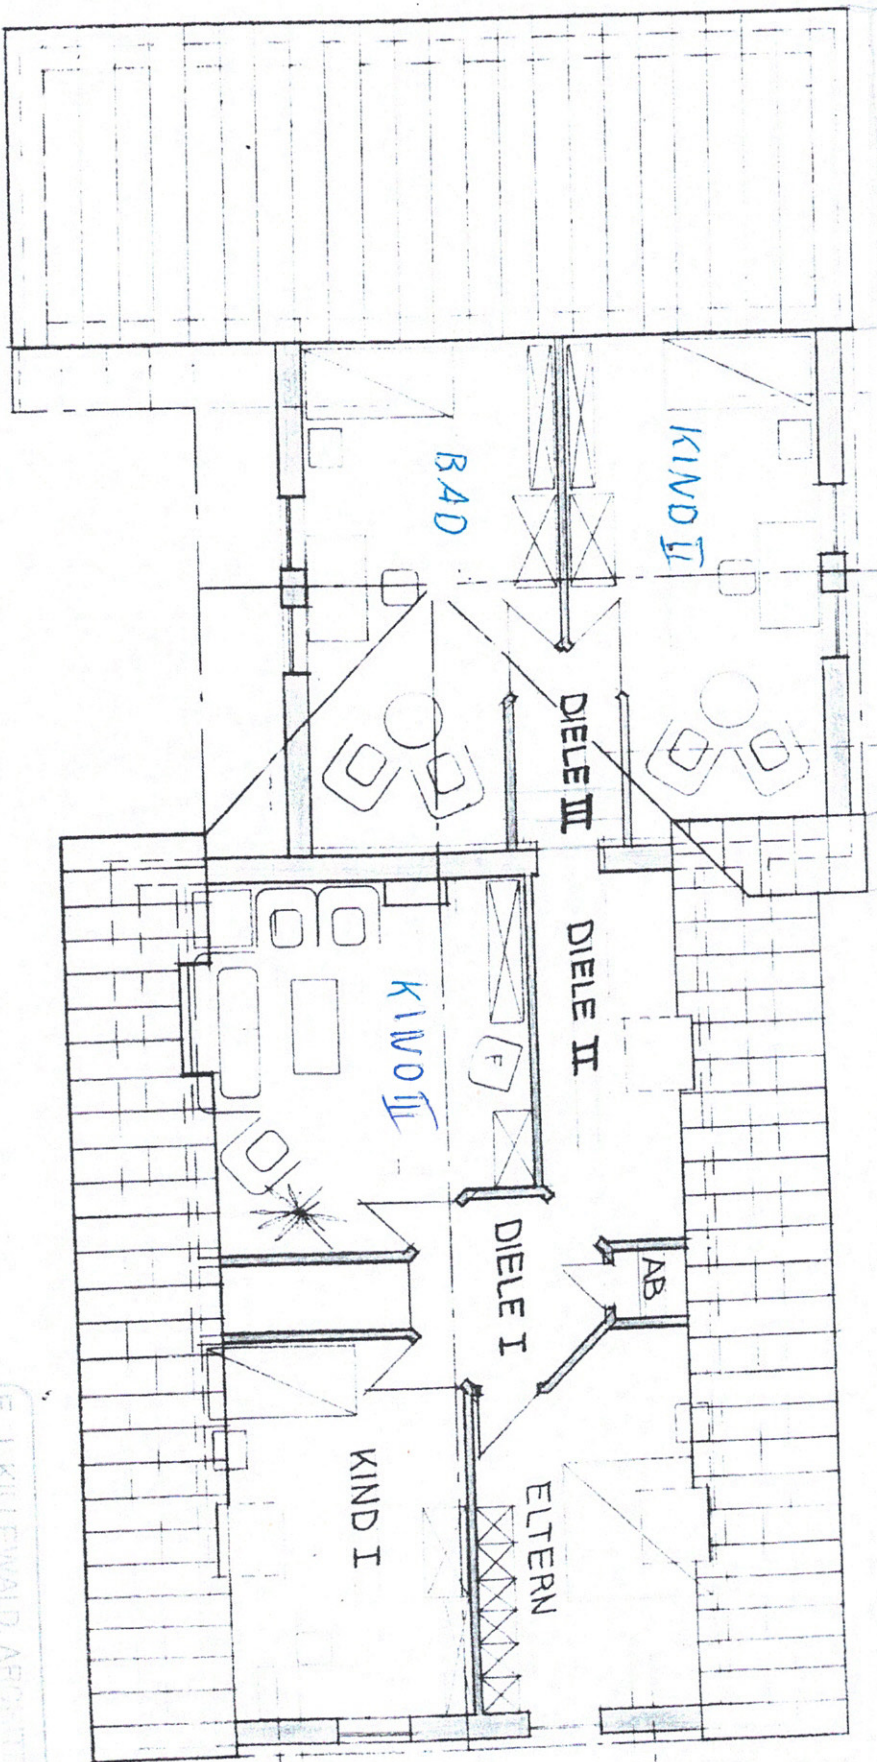

F. J. KILLENWALD, ARCHITECT
 ANSOULED DER ARCHITECTEN
 47523 KLEVE - Dammstrasse 11
 HEESENSTRASSE 19 TEL. 0 32 61 / 32 16